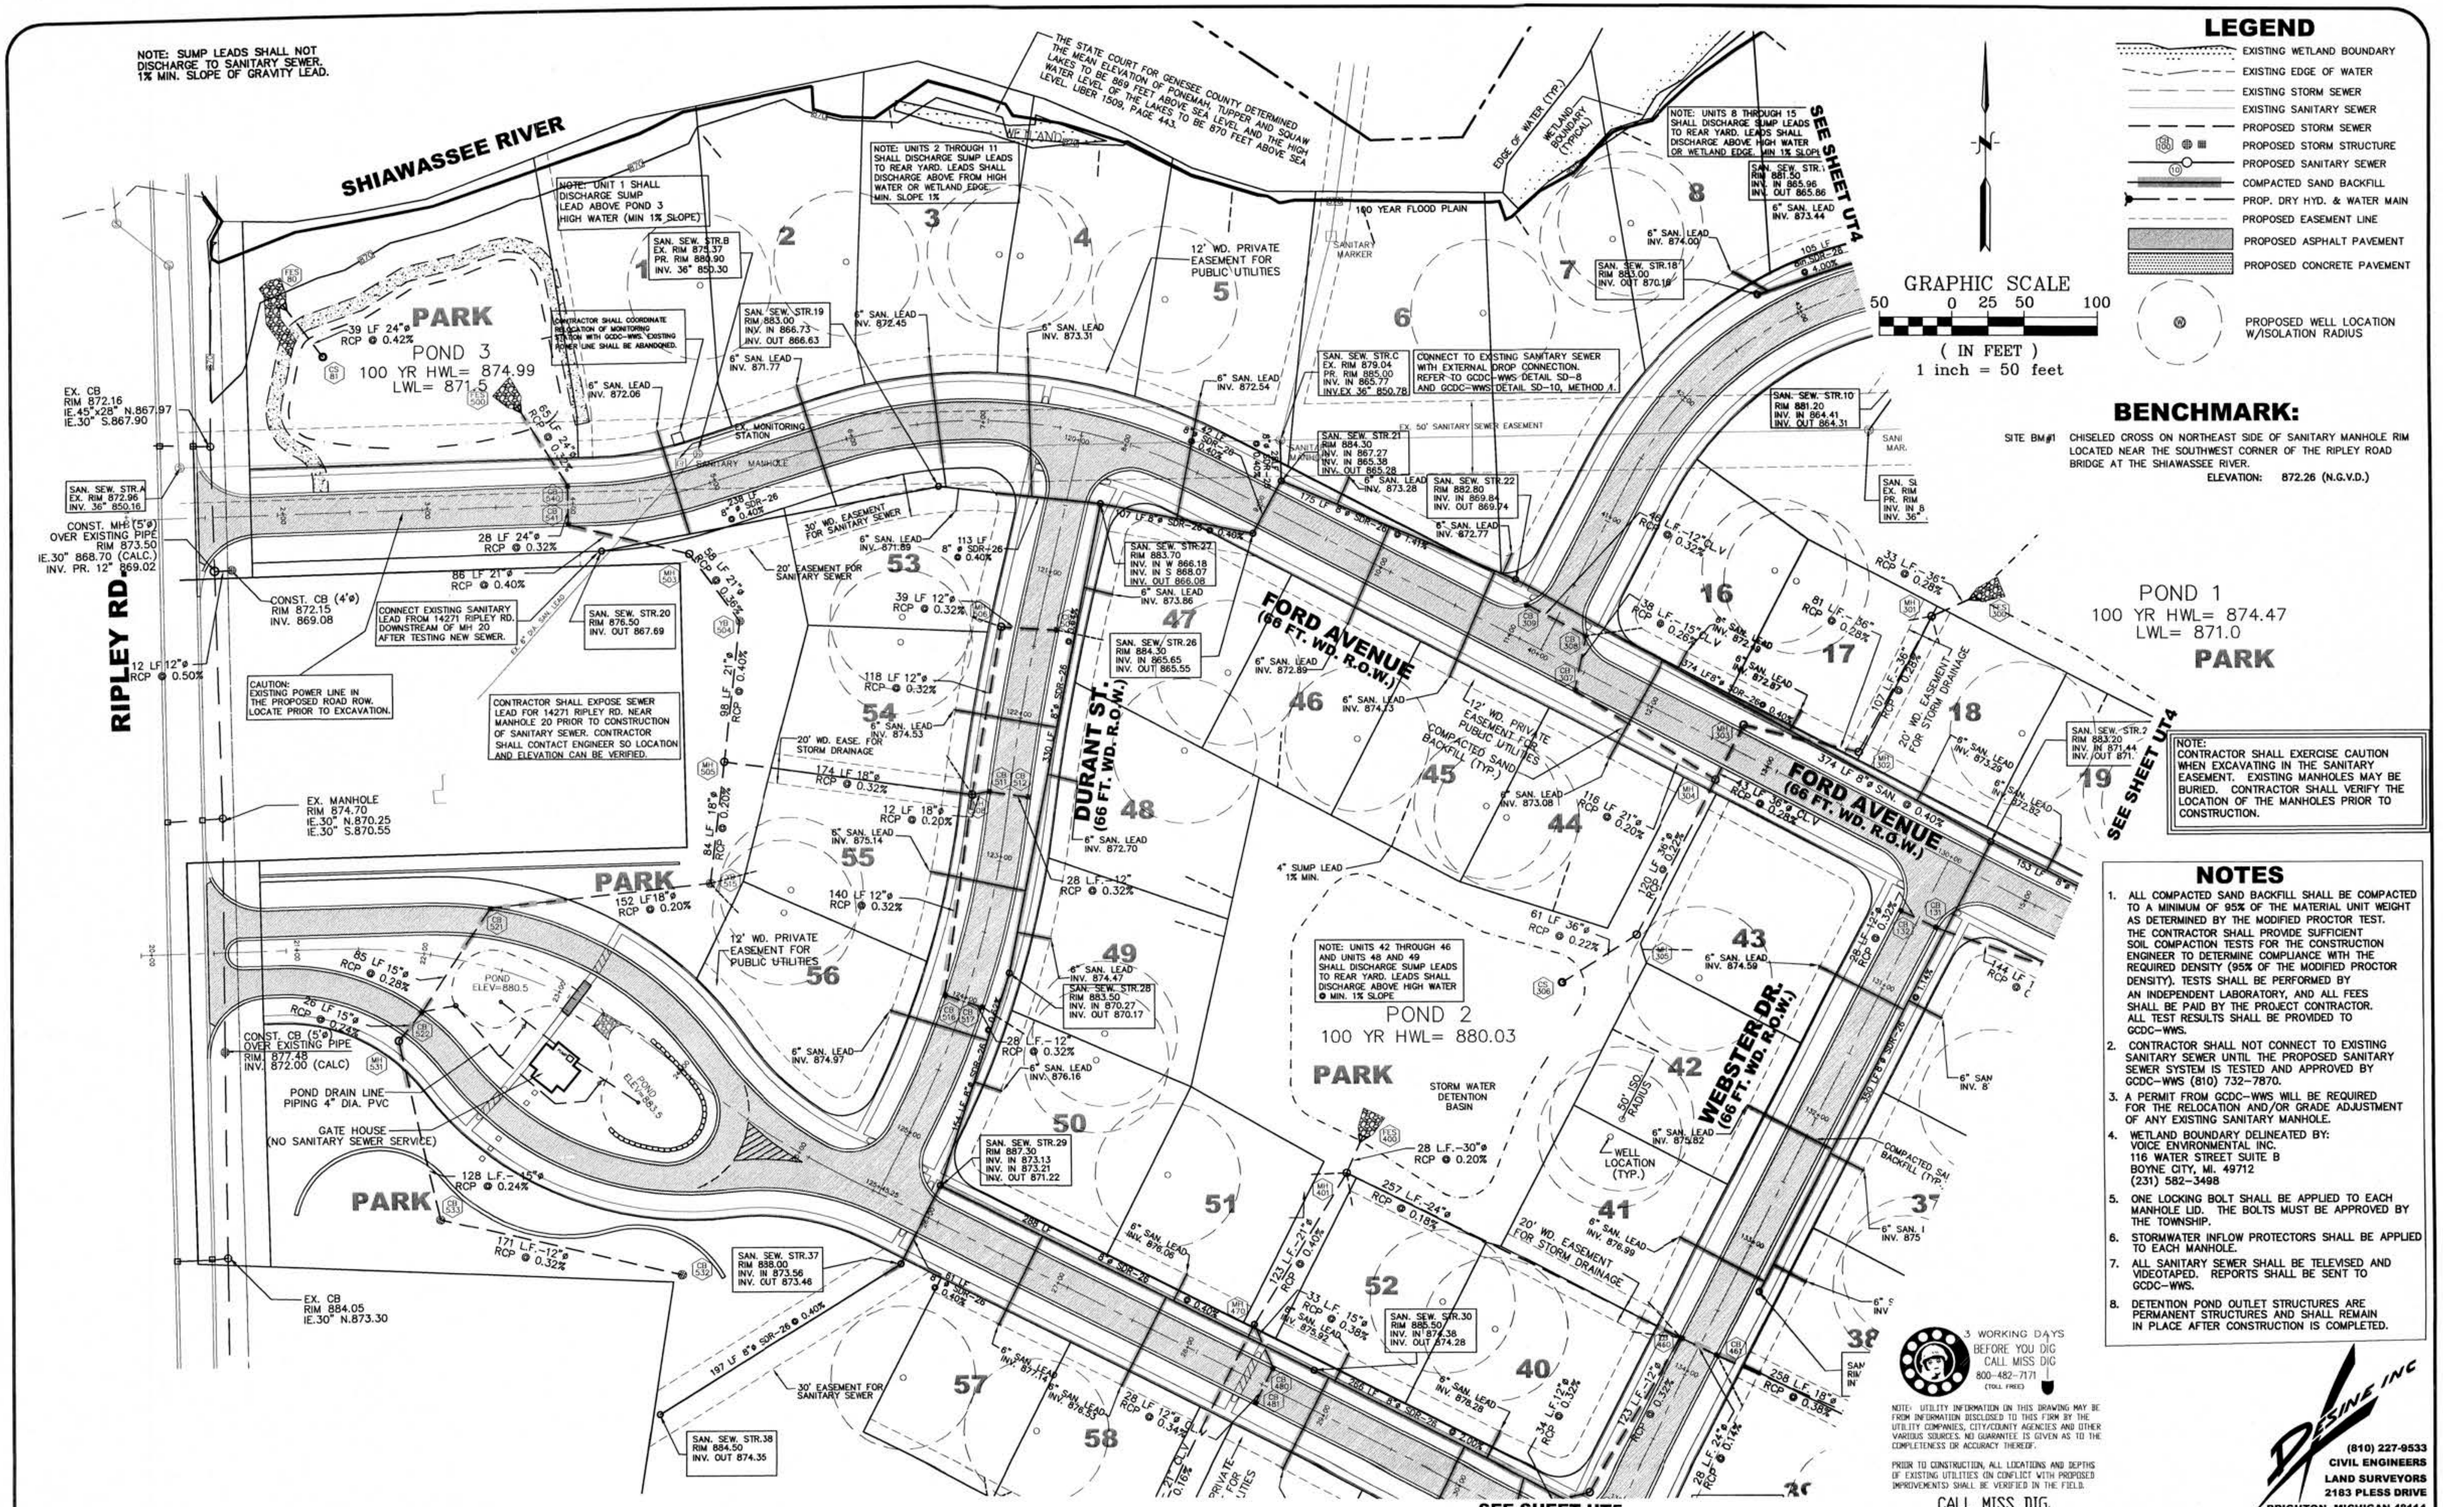

DESIGN: WMP
DRAFT: L.F.
CHECK: WMP

DATE	REVISION-DESCRIPTION
9-28-05	REV. PER GCDC-WWS AND TWP REVIEW COMMENTS
10-27-05	REV. PER GCDC-WWS AND TWP REVIEW COMMENTS
11-10-05	REV. ENTRY CATCH BASIN RIM GRADE

DATE	REVISION-DESCRIPTION

LIBERTY SHORES

UTILITY PLAN

CLIENT:
OCTOBER CAPITAL GROUP L.L.C.
6525 WILLOW RD.
W. BLOOMFIELD, MI. 48324
(248) 895-8361

SCALE: 1"=50'
PROJECT No.: 40430
DWG NAME: UTIL-PLANS
PRINT: NOV 10 2005

UT3